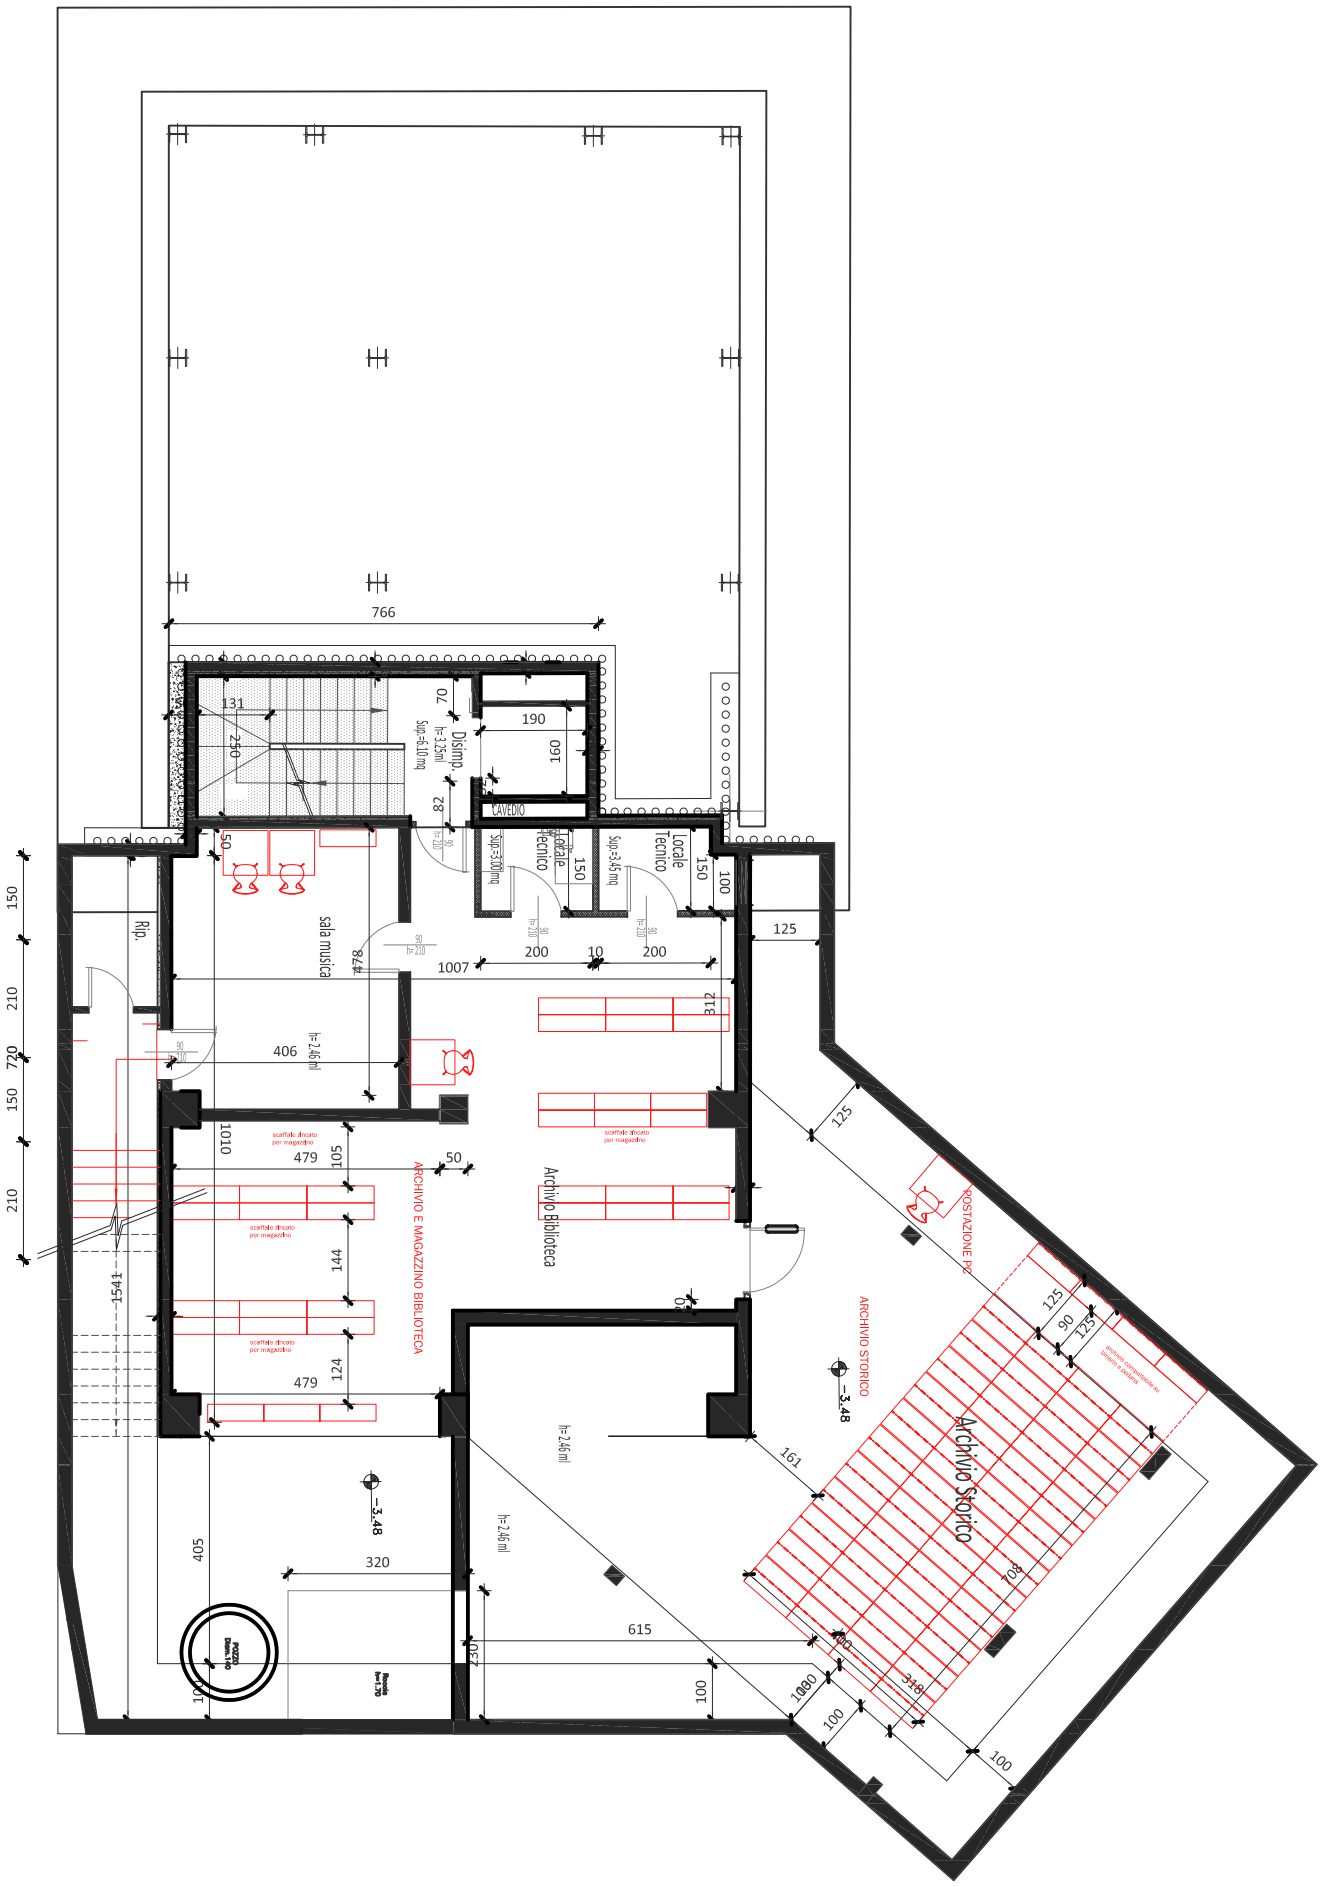PIANO INTERRATO