



Sezione 1-1
Scala 1:200

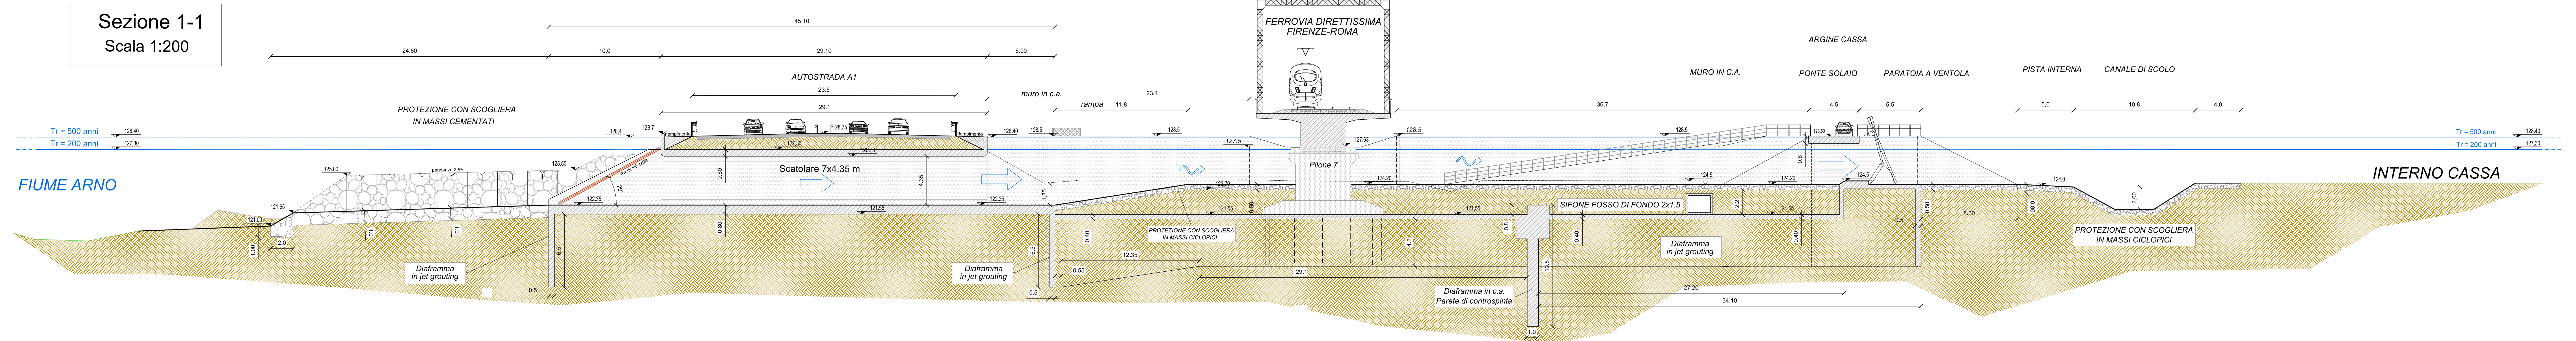

Sezione 2-2
Scala 1:200

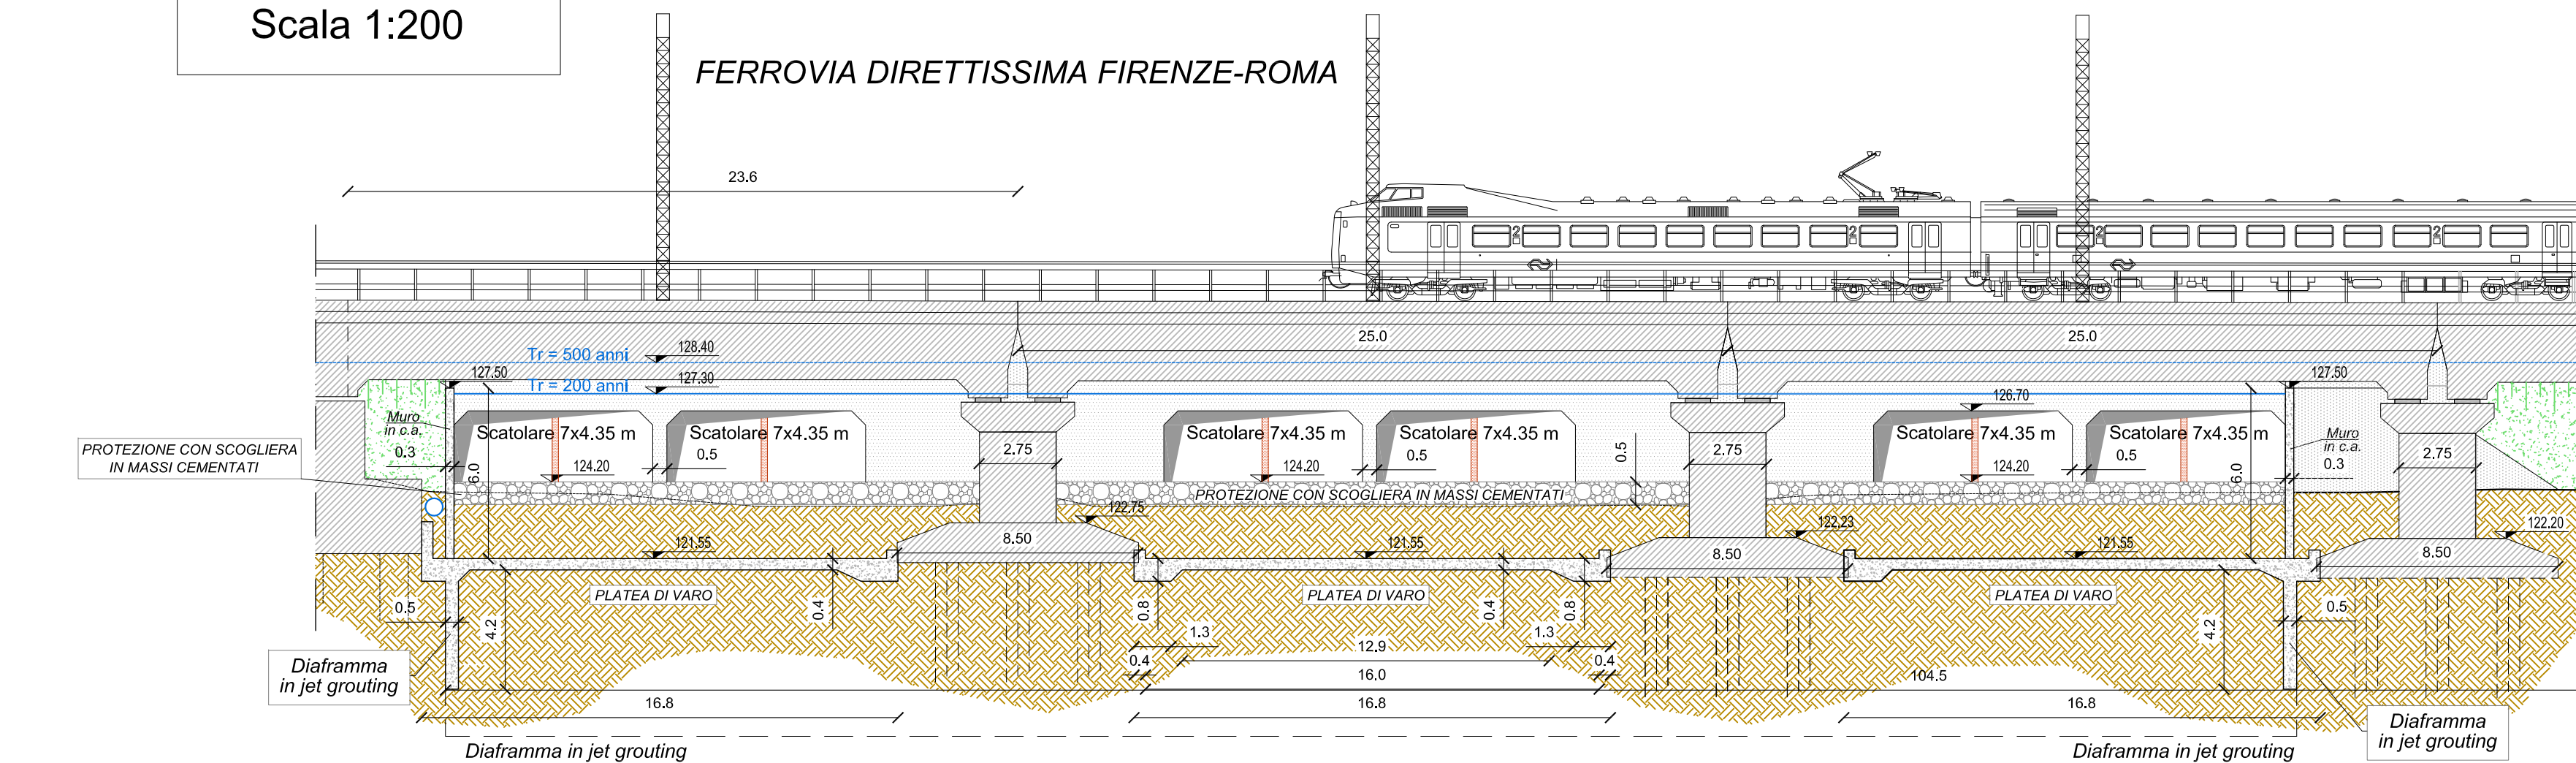

Sezione 3-3
Scala 1:200

